NOTES

1. THIS DRAWING IS TO BE READ IN CONJUNCTION WITH ALL RELEVANT ARCHITECTS, ENGINEERS, SERVICES AND SPECIALIST DRAWINGS AND SPECIFICATIONS
2. ANY DISCREPANCIES IN DIMENSIONS OR DETAILS BETWEEN THE DRAWINGS SHOULD BE DRAWN TO THE ATTENTION OF THE ENGINEER IN WRITING FOR CLARIFICATION.
3. UNLESS OTHERWISE STATED ALL LEVELS ARE IN METRES AND RELATE TO THE SITE SURVEY.
4. ALL ROADWORKS TO BE IN ACCORDANCE WITH THE HIGHWAY AGENCY SPECIFICATION FOR HIGHWAY WORKS, TOGETHER WITH ANY REQUIREMENTS OF THE LOCAL HIGHWAY AUTHORITY.
5. ALL ADOPTABLE SEWERS TO BE CONSTRUCTED IN ACCORDANCE WITH SEWERS FOR ADOPTION 5th EDITION AND SPECIFIC REQUIREMENTS OF SOUTH WEST WATER.
6. BLASTING PROCEDURES:- ROAD CLOSURES WILL BE REQUIRED APPROXIMATELY TWO TO THREE TIMES A WEEK FOR A PERIOD OF TWO TO THREE MINUTES DURING THE YEARS 2010, 2011 AND 2012 WHILST BLASTING ACTIVITIES ARE PERFORMED IN THE ADJACENT QUARRY

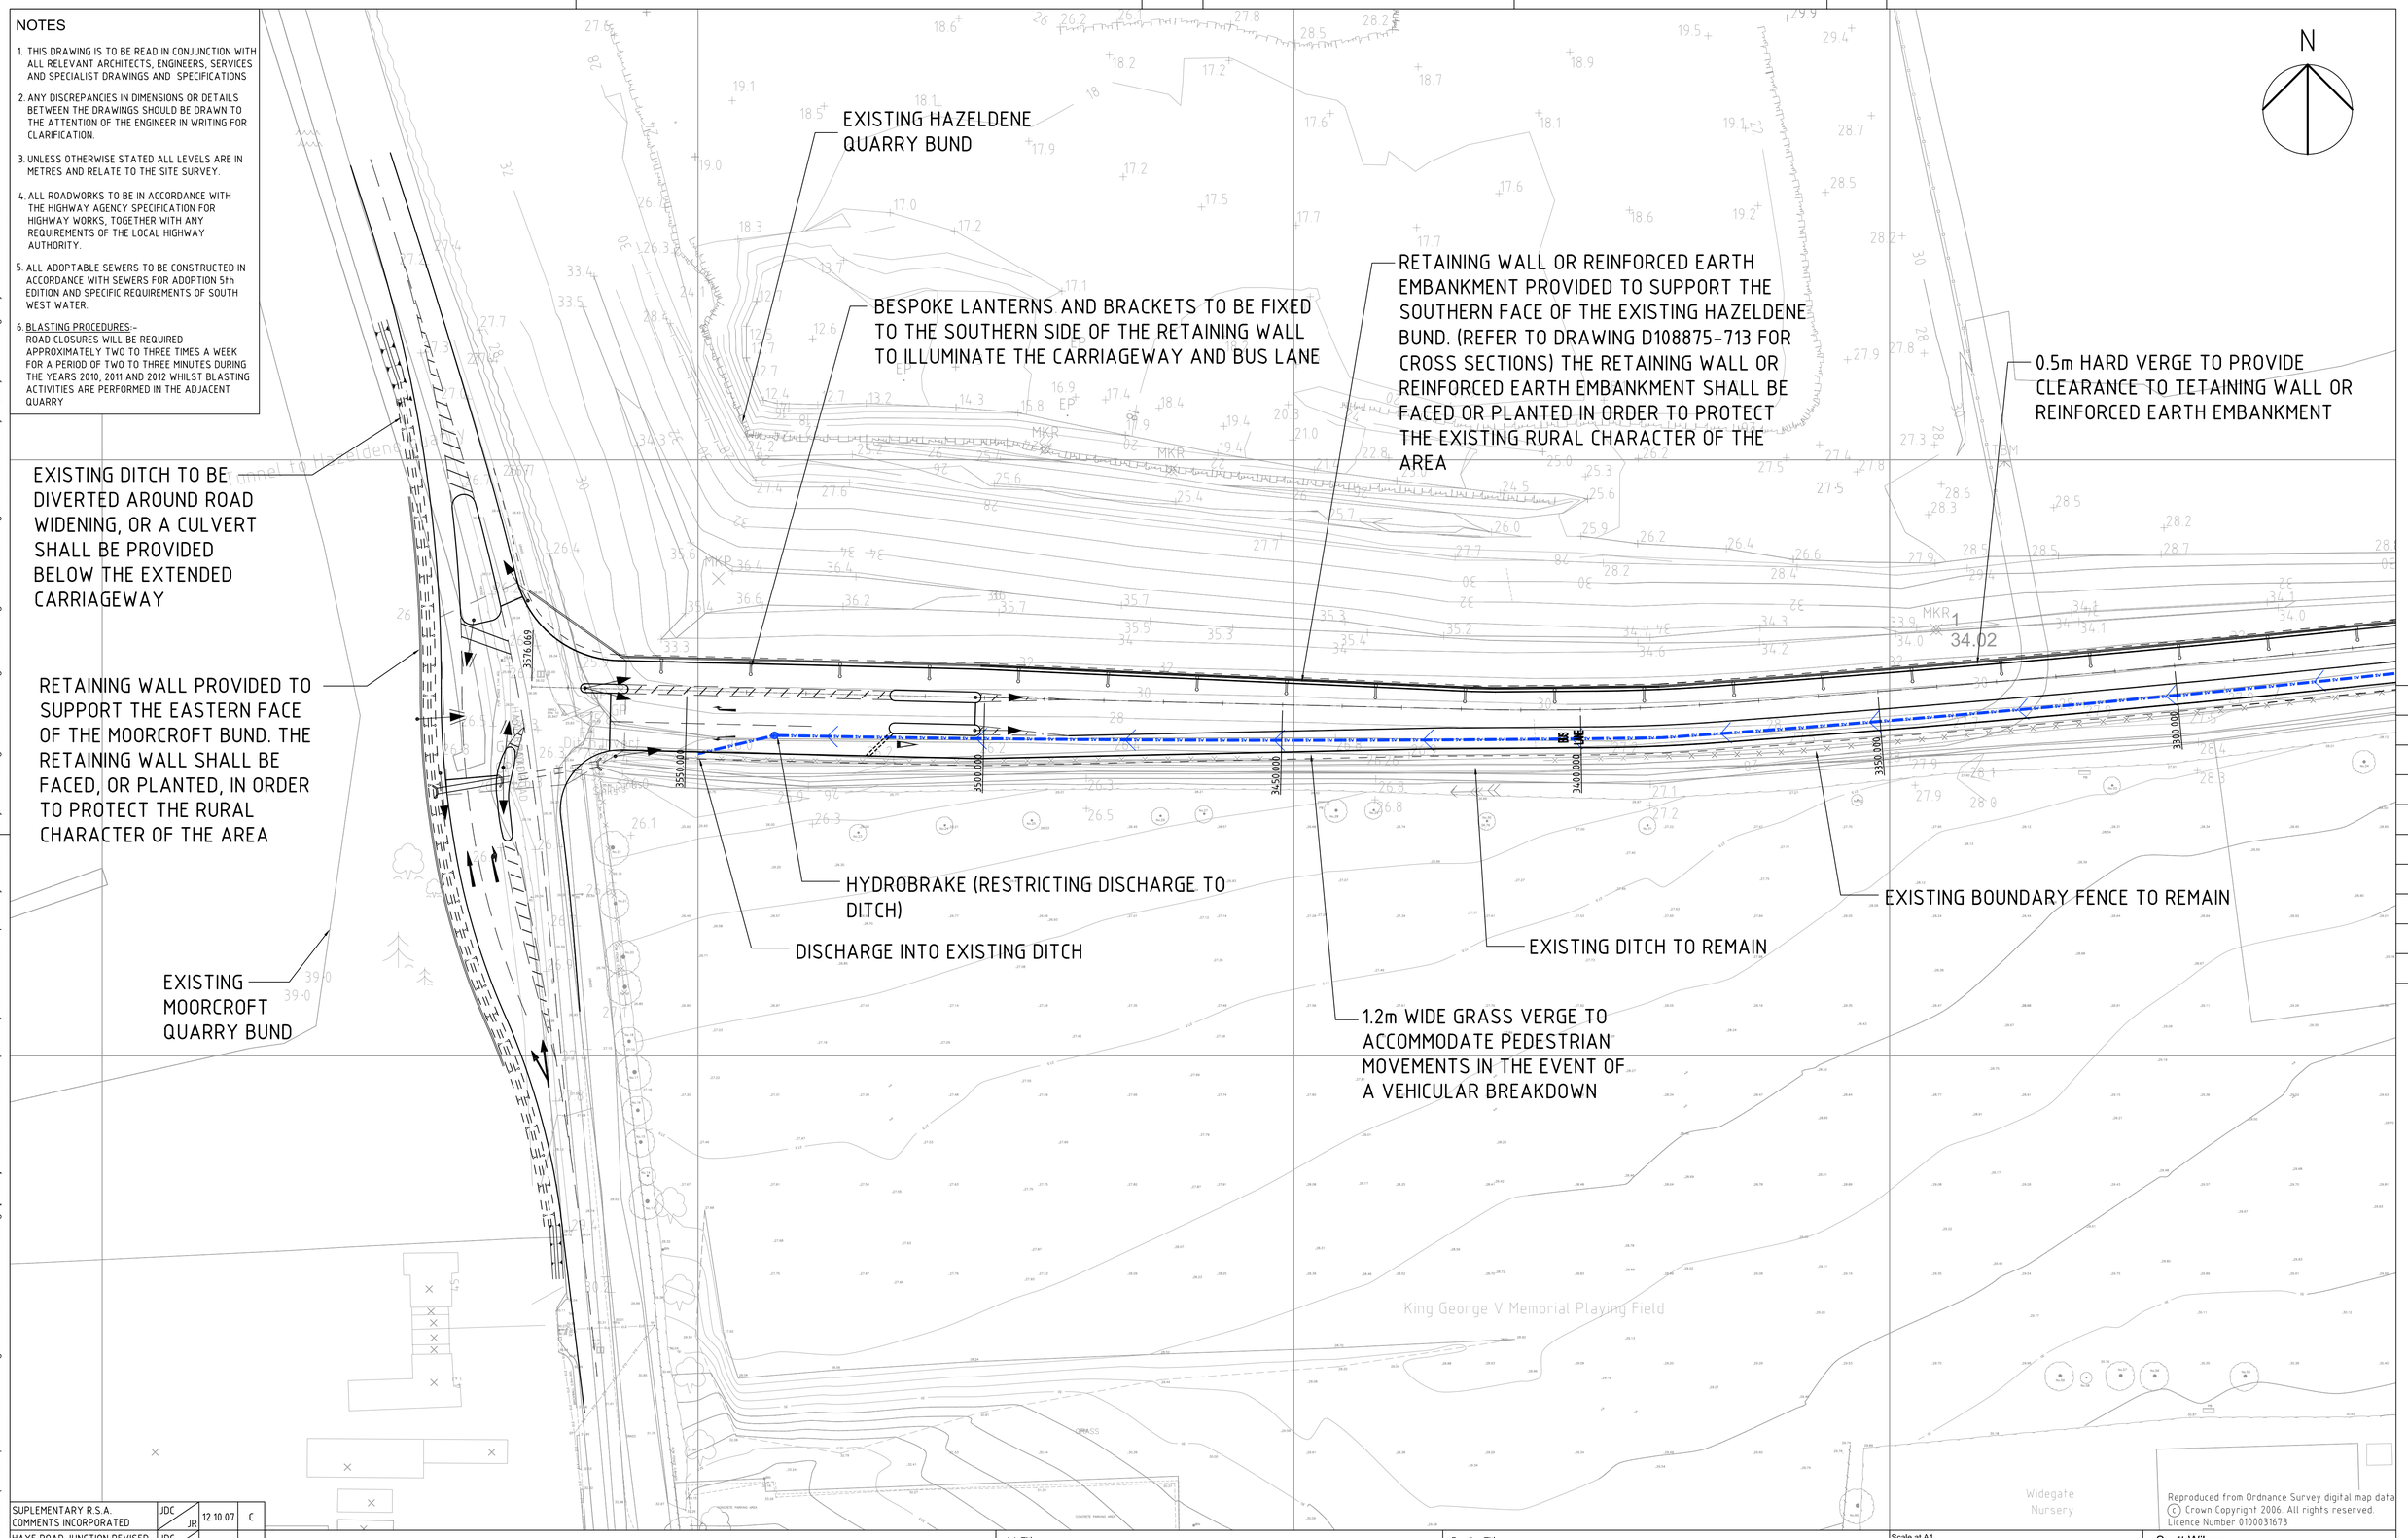

Reproduced from Ordnance Survey digital map data
© Crown Copyright 2006. All rights reserved.
Licence Number 0100031673

Revision Details	By / Check	Date	Suffix
SUPLEMENTARY R.S.A. COMMENTS INCORPORATED	JDC / JR	12.10.07	C
HAYE ROAD JUNCTION REVISED TO INCLUDE BUS GATE	JDC / JR	09.10.07	B
MAIN STREET WORKING GROUP COMMENTS INCORPORATED	JDC / JR	24.08.07	A

Drawing Status: PRELIMINARY

KEY

PROPOSED STORM WATER DRAINAGE

INDICATIVE LANTERN AND SUPPORT BRACKET

Job Title: SHERFORD

Drawing Title: PROPOSED ROAD LAYOUT MAIN STREET FROM DEEP LANE TO STANBOROUGH CROSS SHEET 12 OF 13

Scale at A1: 1:500, 1:1000 AT A3

Drawn: JDC | Approved:

Stage 1 check: AB | Stage 2 check: | Originated: | Date: OCT 06

THIS DRAWING MAY BE USED ONLY FOR THE PURPOSE INTENDED AND ONLY WRITTEN DIMENSIONS SHALL BE USED

Scott Wilson
Scott House
Basing View, Basingstoke
Hampshire, RG21 4JG
Telephone (01256) 461161
Fax (01256) 460582
www.scottwilson.com

Drawing Number: D108875-713 | Rev: C

Plot Date : 12-Oct-07 02:20 PM BY : 92761jc
AutoCAD File Name : [??] K:\D108875 (D102241) Sherford\CAD\Working\Sheets\700-HIGHWAYS\713.dwg [7 Xrefs] X-OS-Base-SW.DWG X-Topo-Survey-Elburton.DWG X-Topo-Survey-Hazeldene Quarry.DWG X-Design SW Road Drainage.DWG X-Design Main Street Chainage.DWG X-OS-Base-Hayes Quarry.DWG X-Design-Haye Road-070829.DWG

DB1H