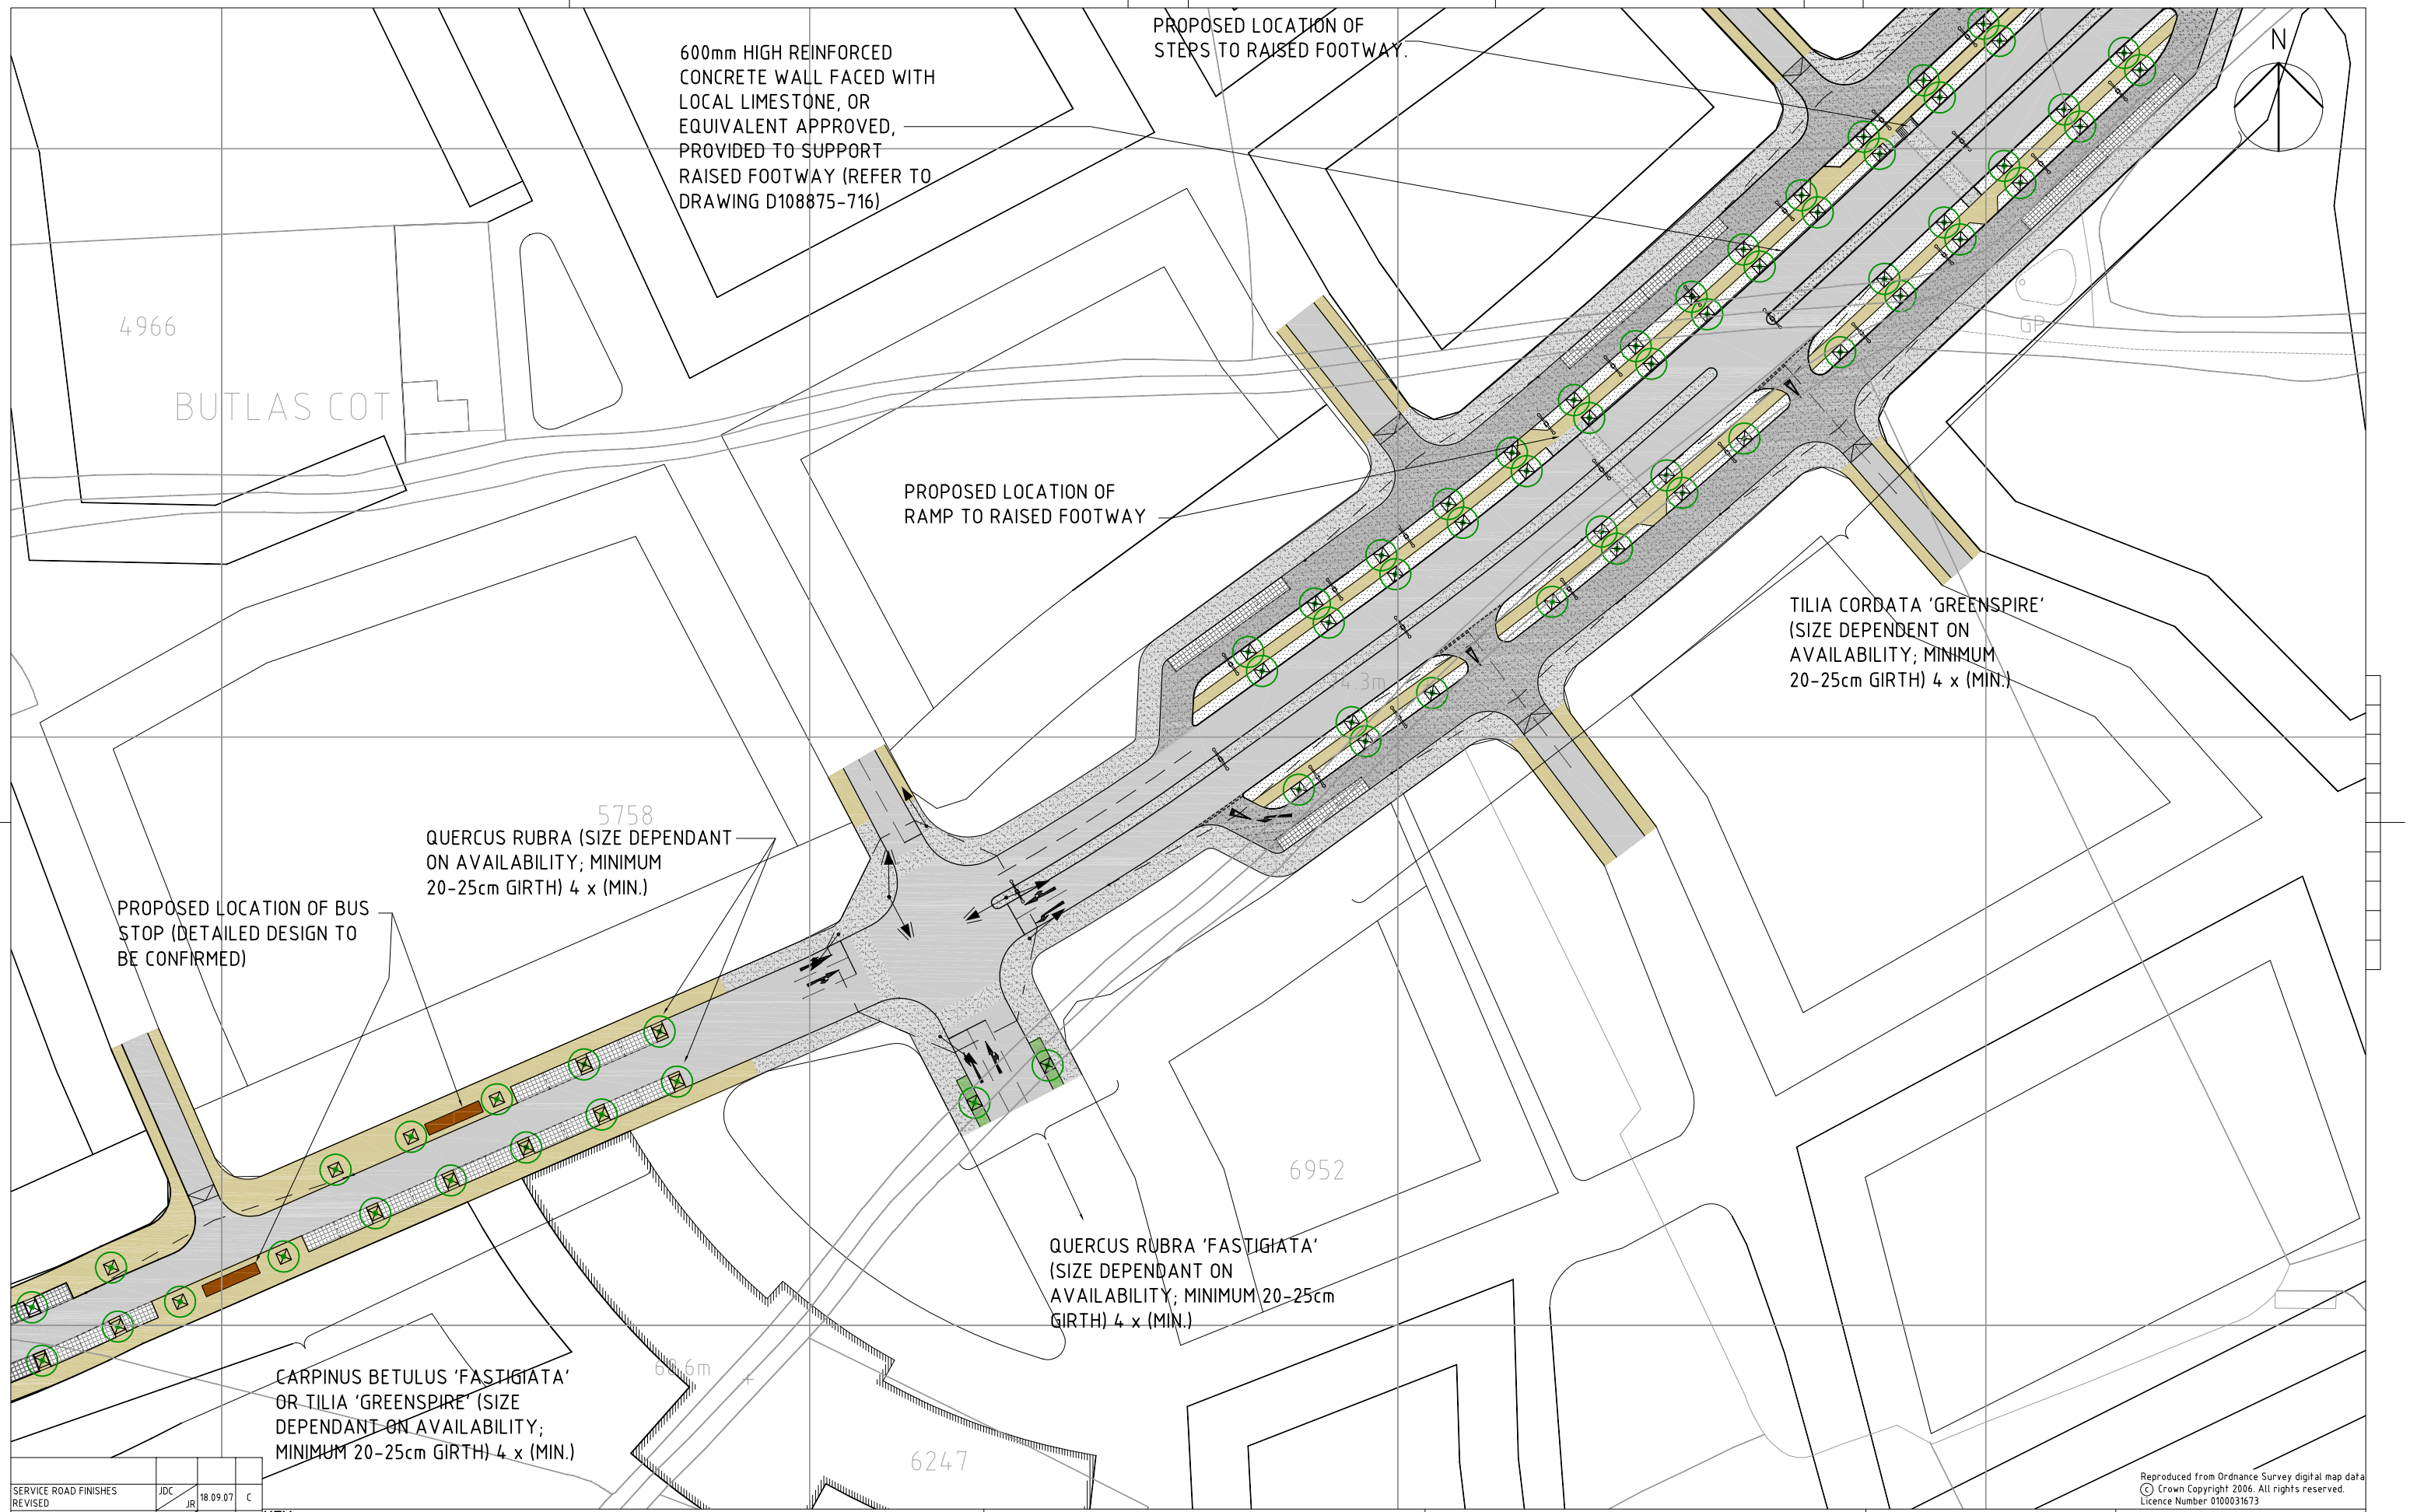

Reproduced from Ordnance Survey digital map data
© Crown Copyright 2006. All rights reserved.
Licence Number 0100031673

Revision Details	By	Check	Date	Suffix
SERVICE ROAD FINISHES REVISED	JDC	JR	18.09.07	C
LAVIGNE LONSDALE COMMENTS INCORPORATED	JB	JR	04.09.07	B
MAIN STREET WORKING GROUP COMMENTS INCORPORATED	JB	JR	28.08.07	A

Drawing Status: PRELIMINARY

KEY

CARRIAGEWAY
- BLACK ASPHALT
- RECONSTITUTED BLOCK PAVIOR (GRANITE CHIP) CHARCON 'ANDOVER' OR SIMILAR

FOOTWAY
- BUFF TAR SPRAY AND ROLLED CHIP DRESSING
- FLAGS CHARCON 'ECO PAVE' OR SIMILAR

PARKING BAYS
- COBBLES 100mm x 100mm CHARCON 'COUNTRYSIDE' SETT
- INDICATIVE LIGHTING COLUMNS

OTHER
- GRASS VERGE
- GRAVEL
- PROPOSED TREE
- JUNCTION VISIBILITY SPLAY
- POSSIBLE LOCATION OF FEATURE BUILDING

Job Title: SHERFORD

Drawing Title: PROPOSED ROAD FINISHES MAIN STREET FROM DEEP LANE TO HAYE ROAD SHEET 2 OF 10

Scale at A1: 1:500, 1:1000 AT A3

Drawn	Approved		
DF-S			
Stage 1 check	Stage 2 check	Originated	Date
PS	AMB		OCT 06

THIS DRAWING MAY BE USED ONLY FOR THE PURPOSE INTENDED AND ONLY WRITTEN DIMENSIONS SHALL BE USED

Scott Wilson
Scott House
Basing View, Basingstoke
Hampshire, RG21 4JG
Telephone (01256) 461161
Fax (01256) 460582
www.scottwilson.com

Drawing Number: D108875-741 Rev: C

Plot Date :
AutoCAD File Name :
DB1H